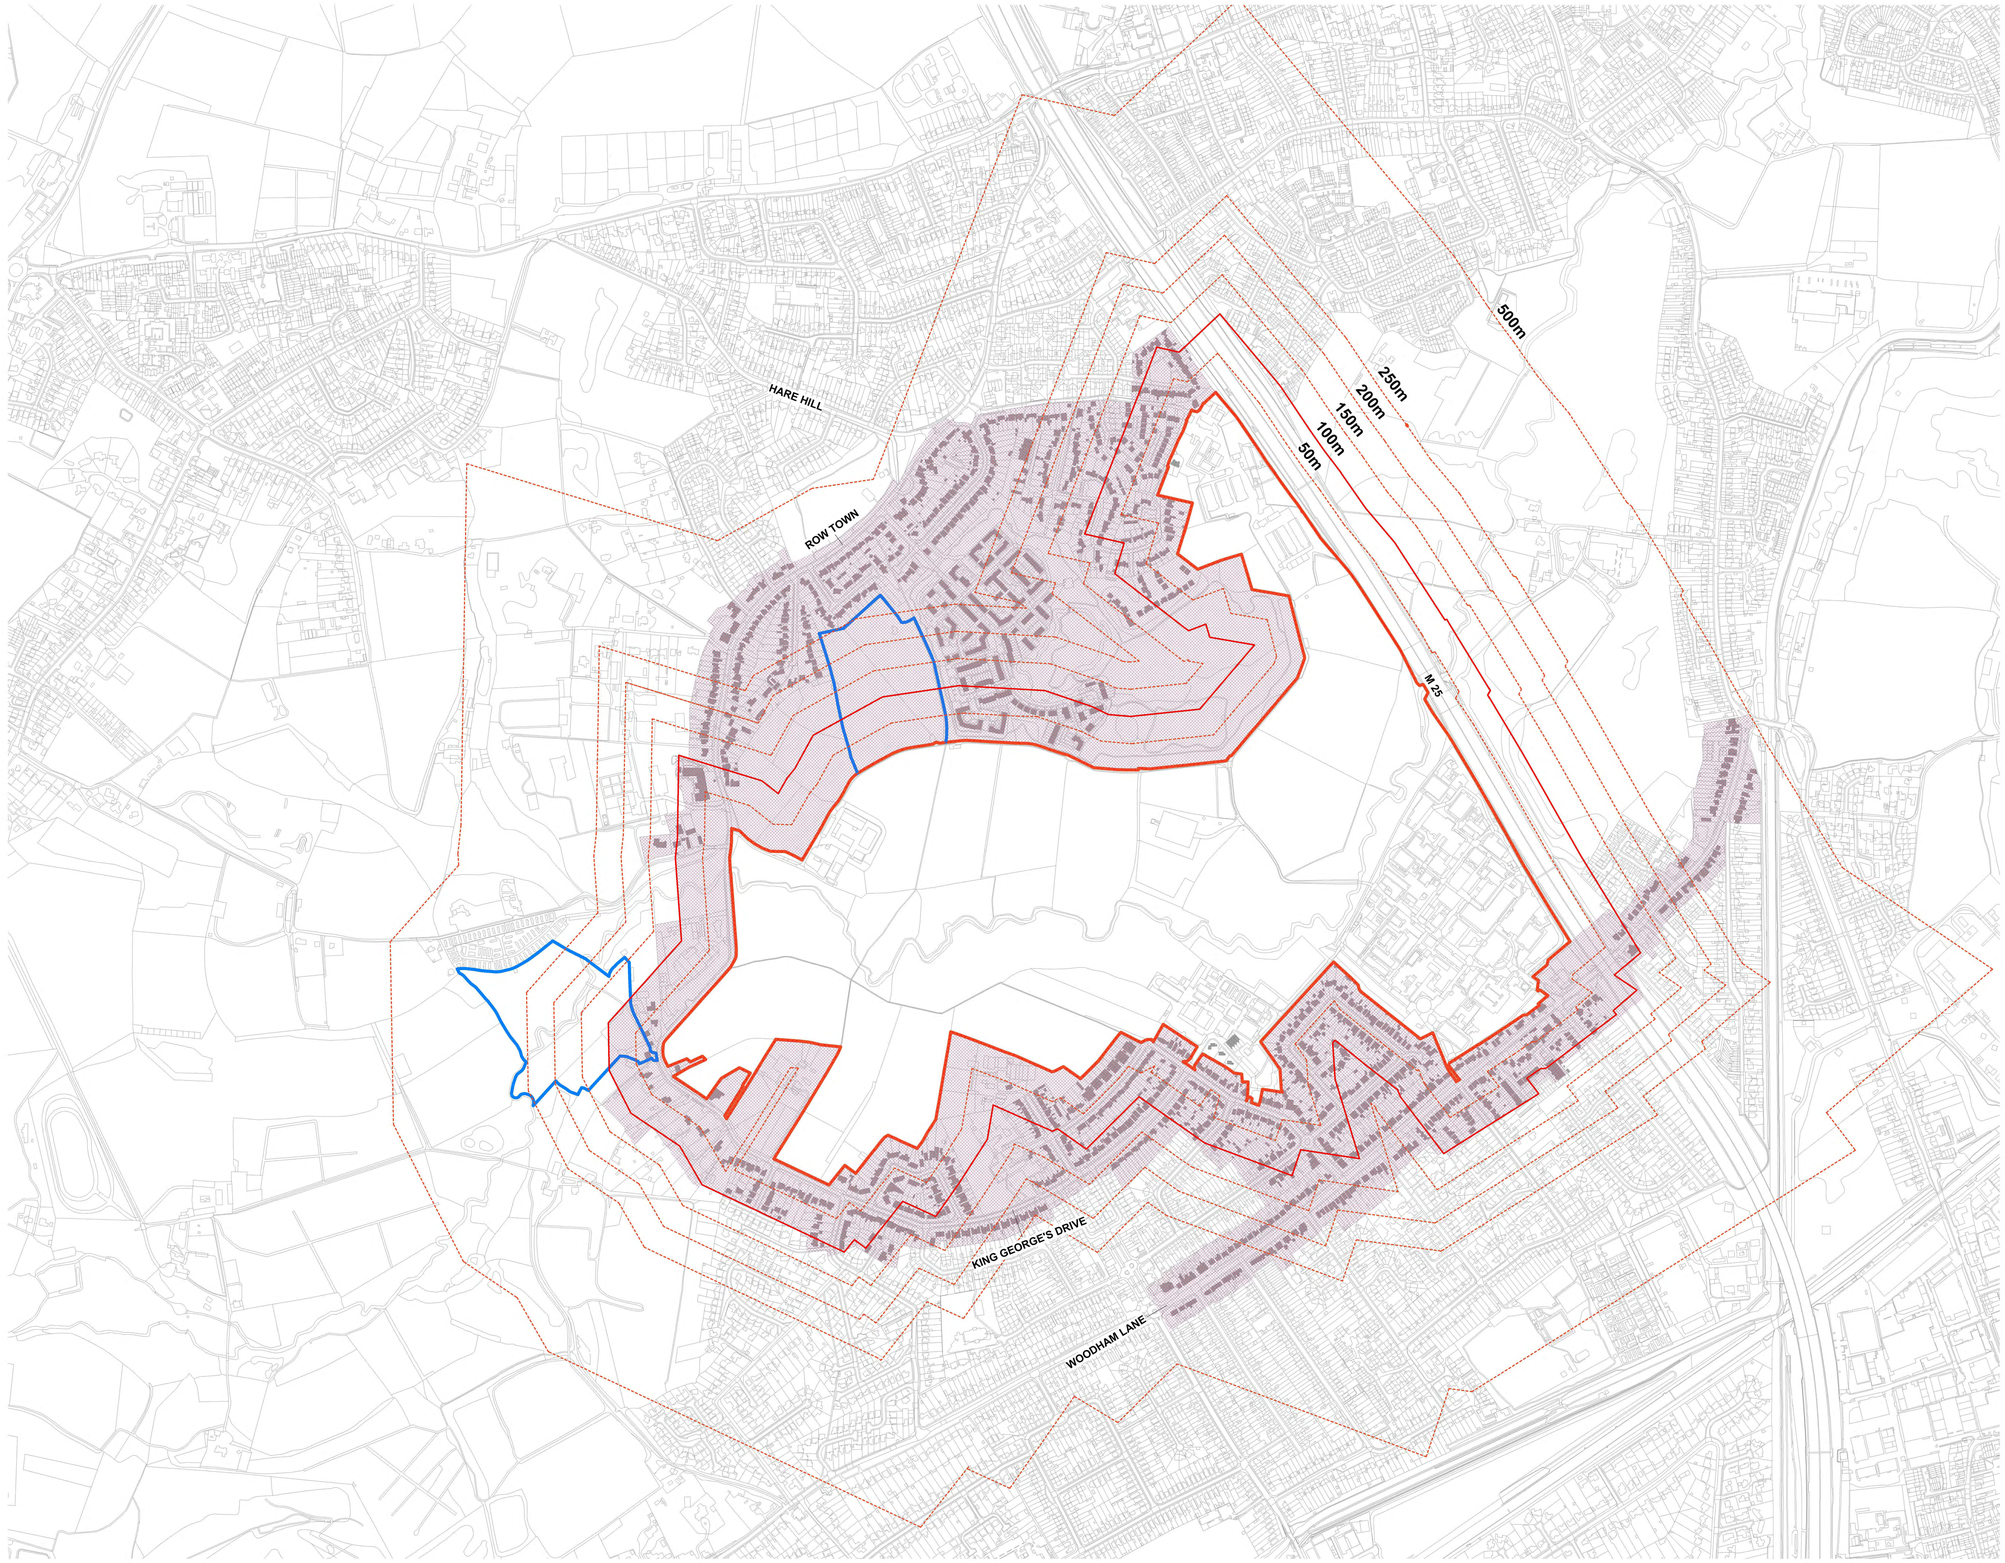

1 001308 - APHA Estate - Planning Parameters -Local Consultation Boundary
1 : 4000

Key:

- Development Boundary
- Land in Applicant's Ownership
- Consulation Area

Issue	Date	
P04	20.04.2023	Update to Draft for review
P03	04.04.2023	Update to Draft for review
P02	09.03.2023	Update to Draft for review
P01	06.03.2023	Update to Draft for review

ARUP

8 Fitzroy Street
London W1T 4BJ
Tel +44 (0)20 7636 1531 Fax +44 (0)20 7580 3924
www.arup.com

Client
Defra (Department for Environment, Food & Rural Affairs)

Project Title
SCAH Masterplan
APHA Weybridge, Woodham Ln, Addlestone, KT15 3NB

Drawing Title
Defra Weybridge Masterplan
Local Consultation Boundary

Scale at A0	As indicated	By / Chkd / Appd KL/GP/CT
Role	Architecture	
Status	P01 - For Information	
Arup Job No 282266		Rev P04

282266-ARUP-AE-ZZ-DR-A-001308

Drawing in progress

Do not scale

© Arup

20/04/2023 15:34:20